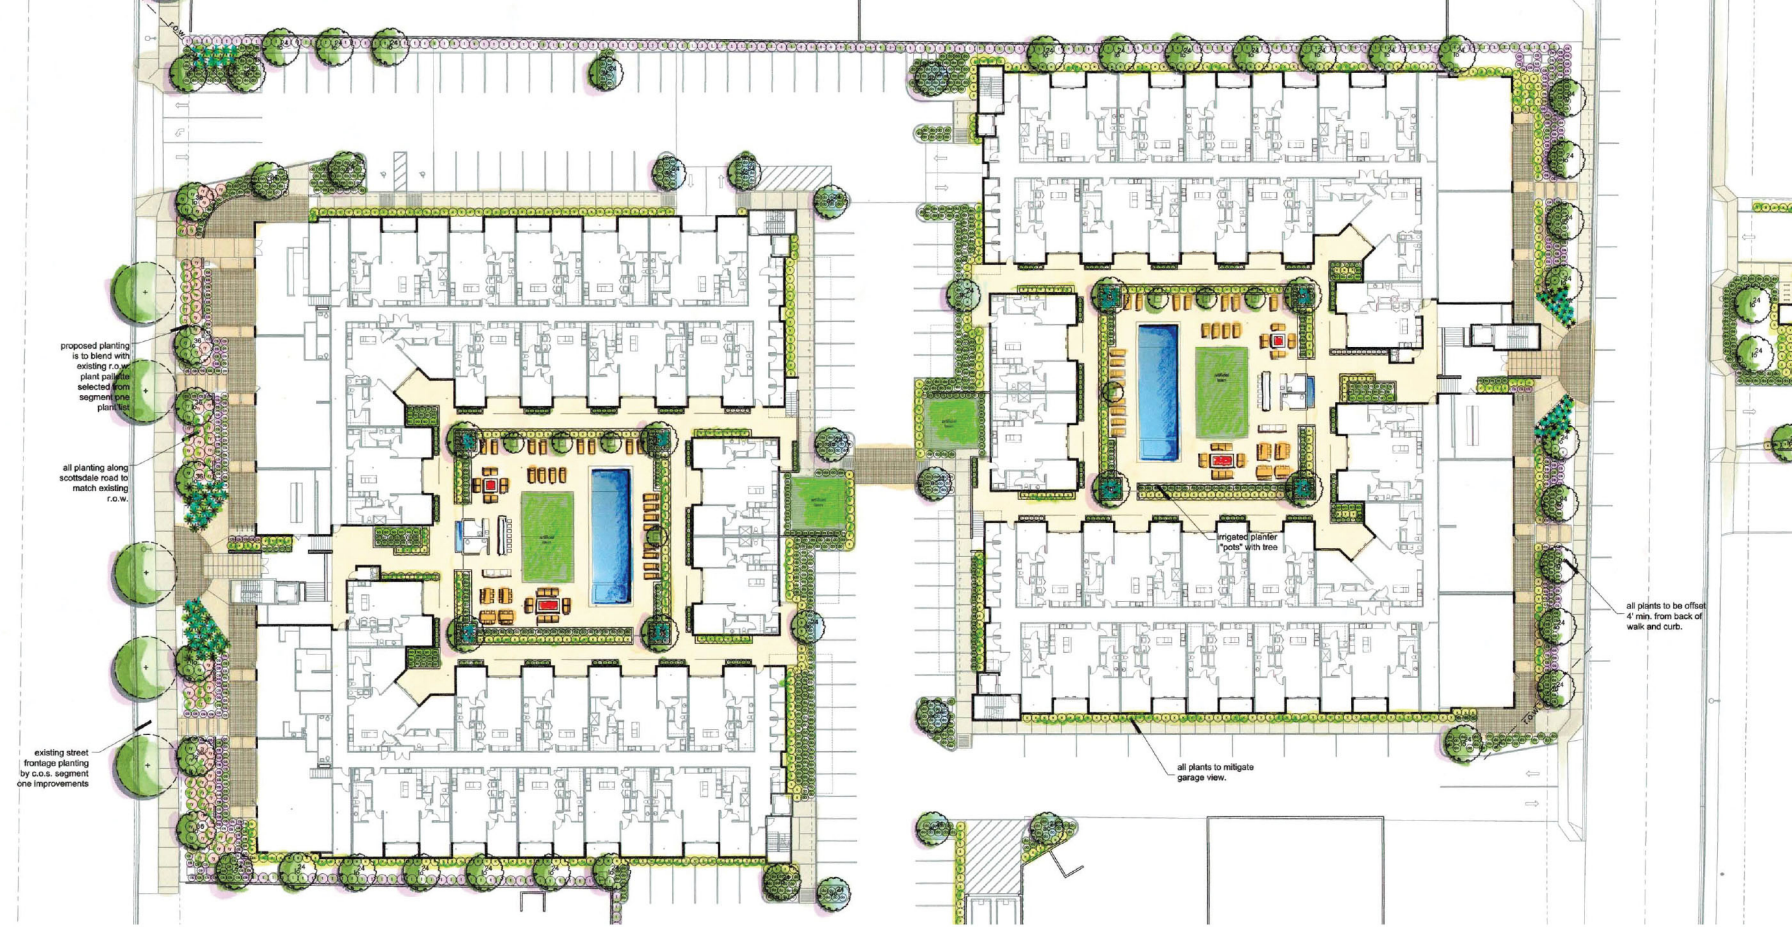
proposed planting is to blend with existing r.o.w. plant palette selected from segment one plant list
all planting along scottsdale road to match existing r.o.w.
existing street frontage planting by c.o.s. segment one improvements
irrigated planter "pots" with tree
all plants to mitigate garage view.
all plants to be offset 4' min. from back of walk and curb.